Por. SW. 1/4 Sec. 24, & Por. SE 1/4 Sec. 23, T. 2N. R. 4W. S.B.B.&M.

Rim of the World Unified Tax Rate Area 105011, IC5043

339-14

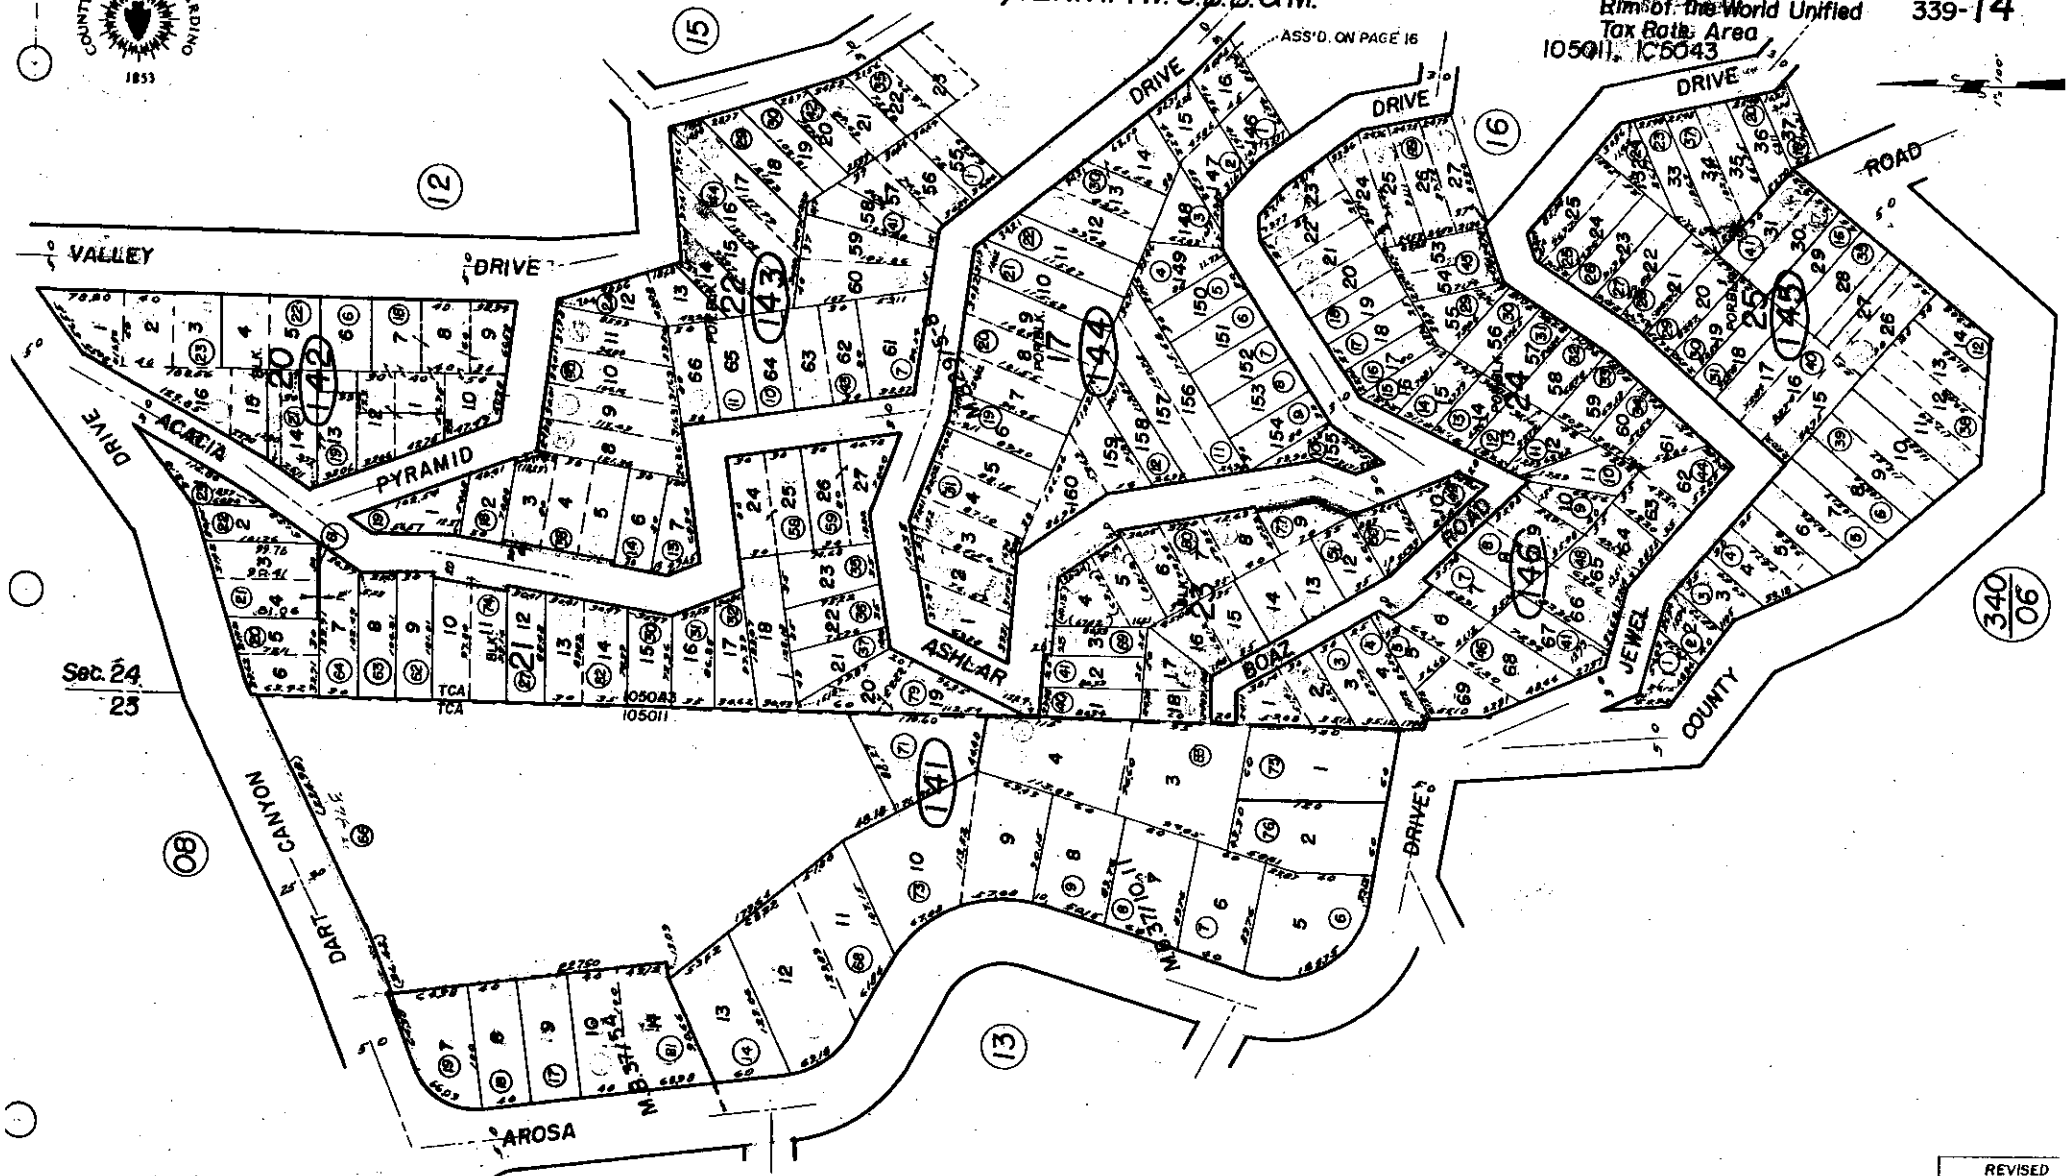

Por. Tract No. 2598, M.B. 37/10,11
Por. Valley of The Moon, Masonic Unit, Tract No. 1968, M.B. 29/5-8
Por. Switzerland Sub., Unit No. 3, Tract No. 2626, M.B. 37/54

Note - Assessor's Blk. & Lot Numbers Shown in Circles

Assessor's Map
Book 339 Page 14
San Bernardino County

REVISED
6/27/02 GH
8/28/02 GH
8/25/97 RE
9-16-99 KMP
12/6/00 KMP

Nov. 1953