THIS MAP IS FOR THE PURPOSE OF AD VALOREM TAXATION ONLY.

COUNTY OF SAN BERNARDINO 1853

Ptn. S.E.1/4 Sec. 8, T.5 N., R.4 W., S.B.M.

City of Victorville
Tax Rate Area
12033

0395 - 12

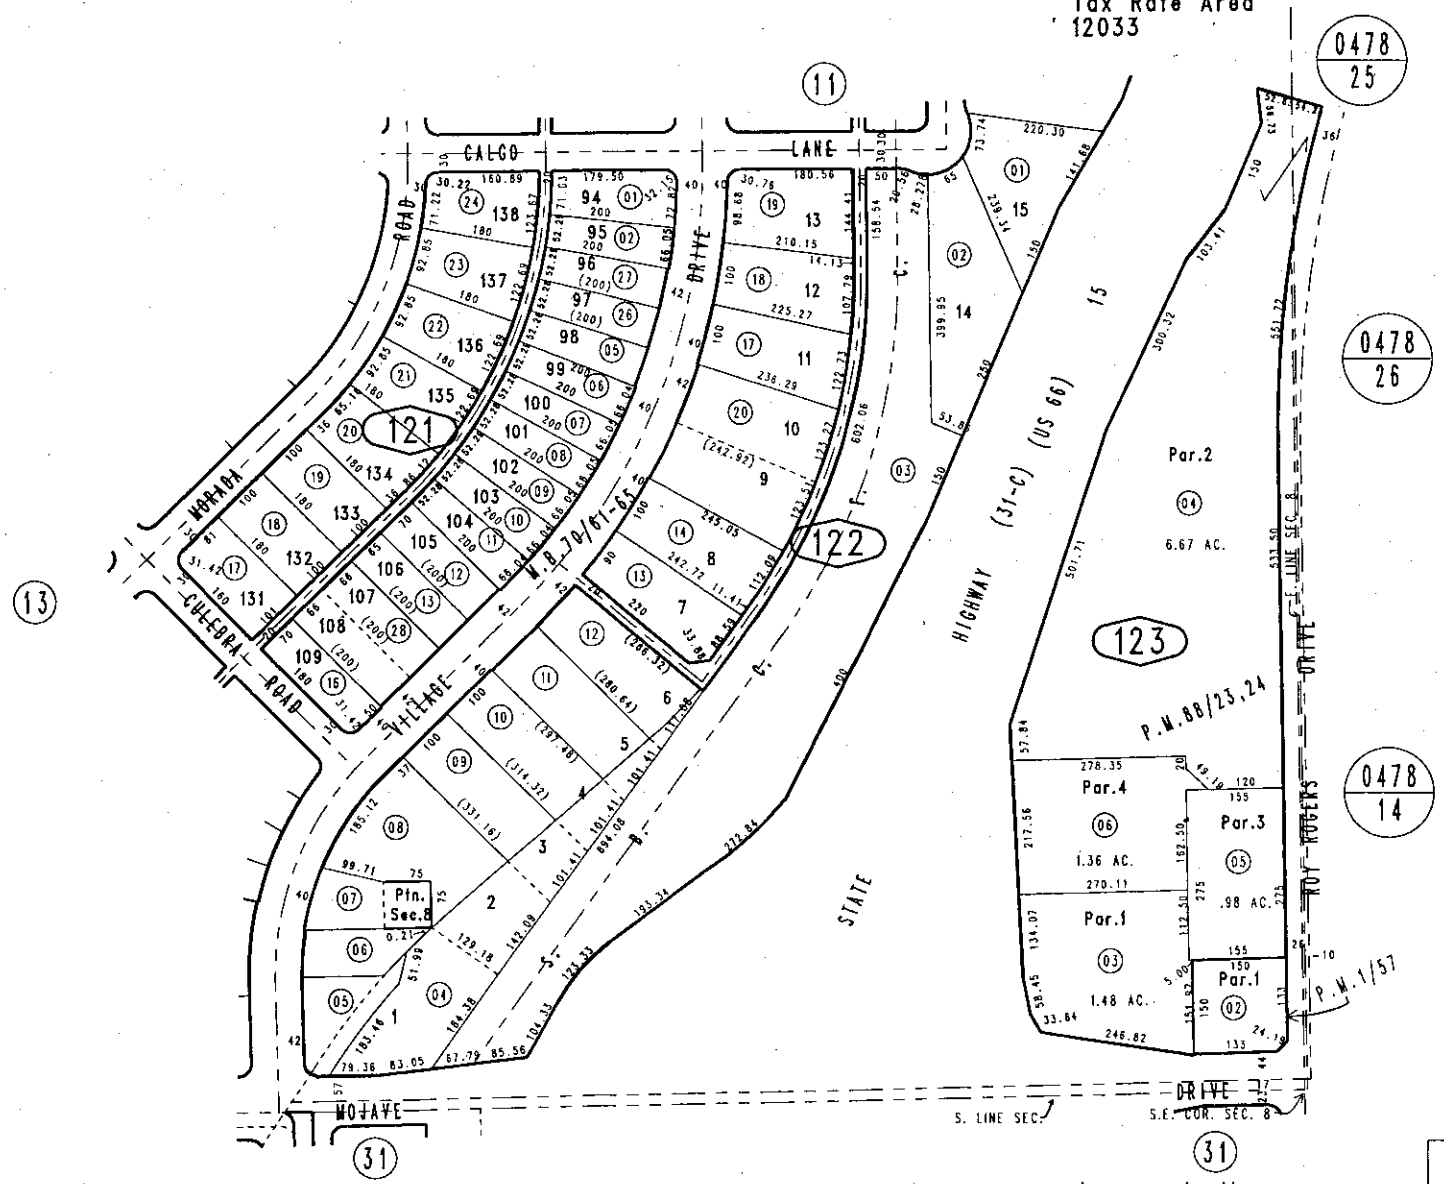

Ptn. Parcel Map No. 84, P.M. 1/57
Ptn. Parcel Map No. 4594, M.B. 70/61-65
Parcel Map No. 8355, P.M. 88/23,24

Ptn. S.E.1/4, Sec. 8
T.5 N., R.4 W.

Assessor's Map
Book 0395 Page 12
San Bernardino County

REVISED
02/10/98 PE
10/09/2001 RW
09/26/2003 GW

Feb. 1998