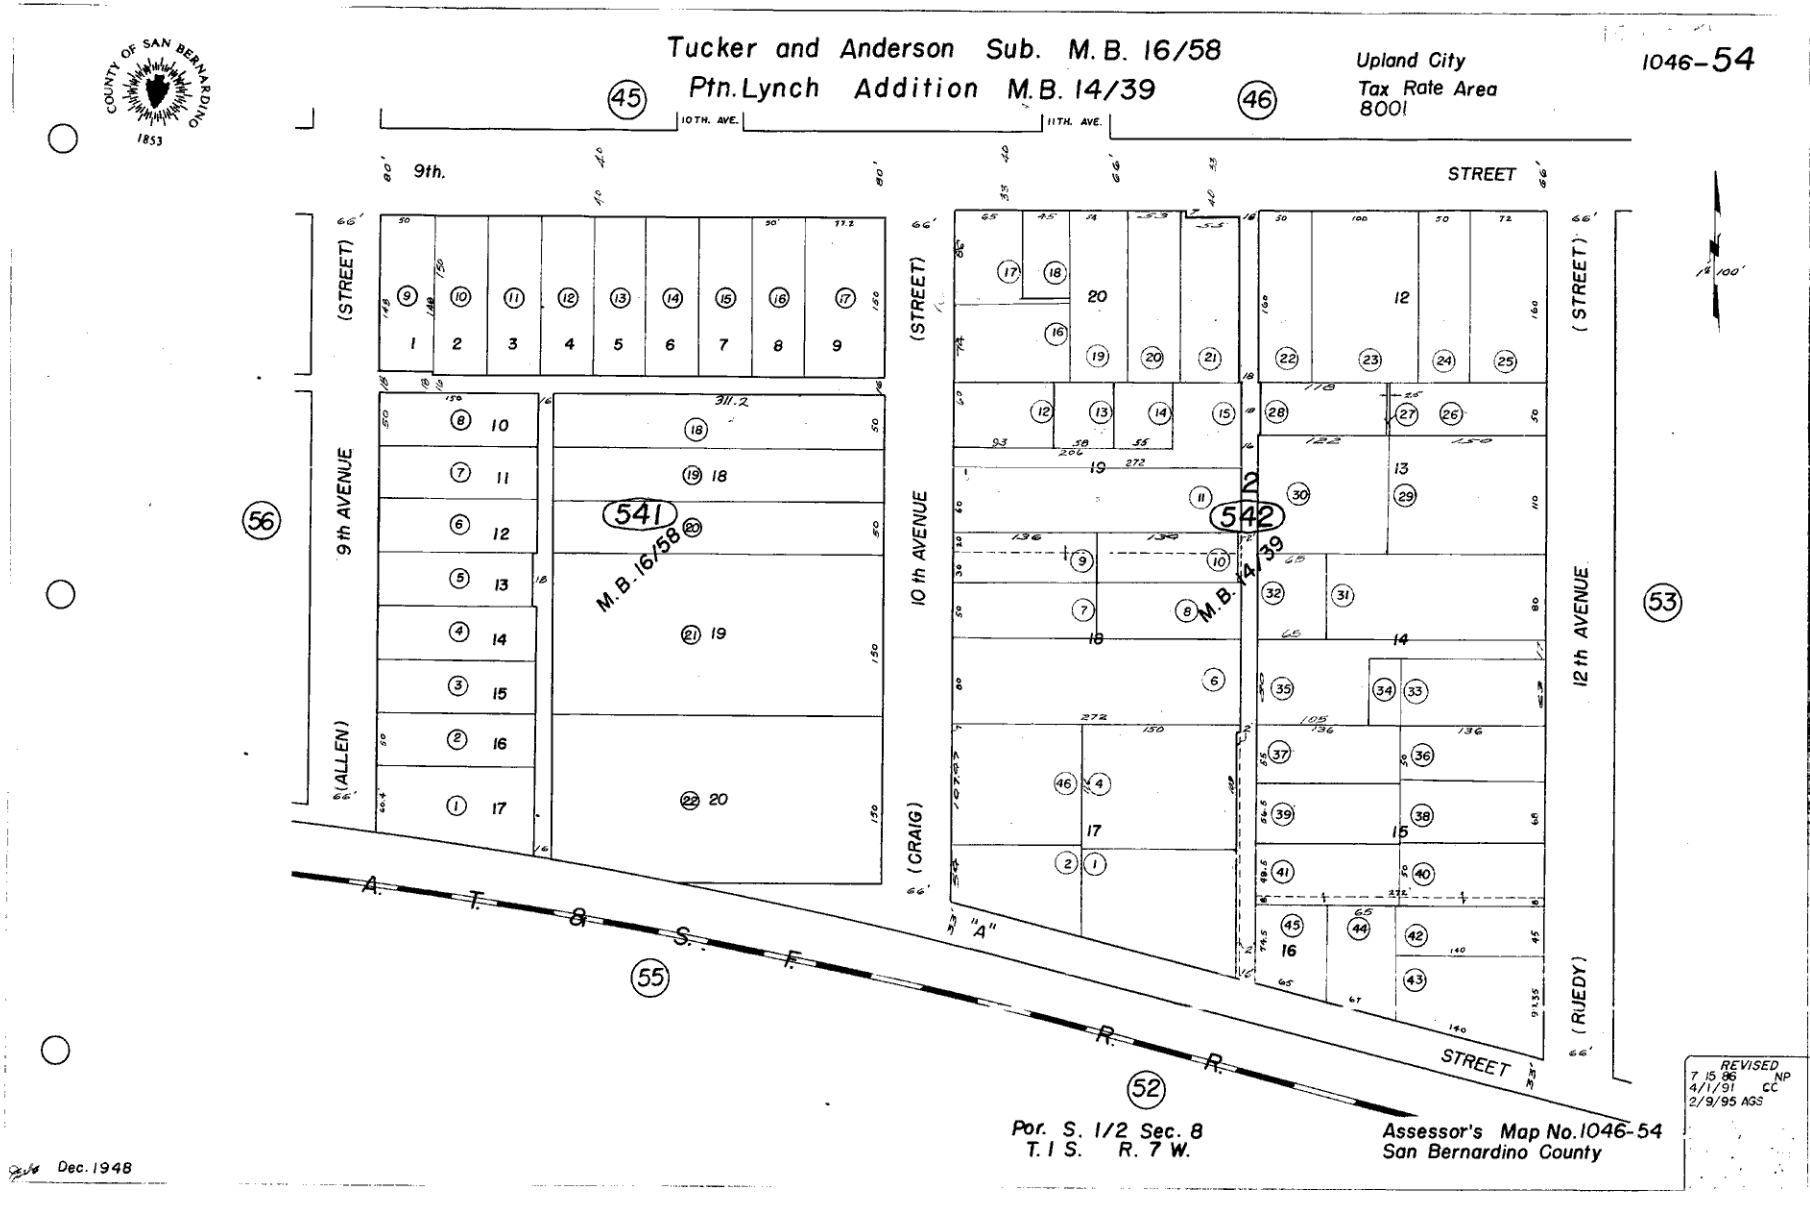

Tucker and Anderson Sub. M.B. 16/58
Ptn. Lynch Addition M.B. 14/39
Upland City
Tax Rate Area
8001
1046-54
COUNTY OF SAN BERNARDINO
1853
10TH. AVE.
11TH. AVE.
9th.
STREET
(STREET)
9th AVENUE
(ALLEN)
10 th AVENUE
(CRAIG)
12th AVENUE
(RUEDY)
541
542
M.B. 16/58
M.B. 14/39
A. T. & S. F. R. R.
"A"
STREET
Por. S. 1/2 Sec. 8
T. 1 S. R. 7 W.
Assessor's Map No. 1046-54
San Bernardino County
REVISED
7 15 86 NP
4/1/91 CC
2/9/95 AGS
Dec. 1948