THIS MAP IS FOR THE PURPOSE OF AD VALOREM TAXATION ONLY.

Ptn. Rancho San Bernardino, M.B. 7/2

City of Highland
Tax Rate Area
18042

1192 - 04

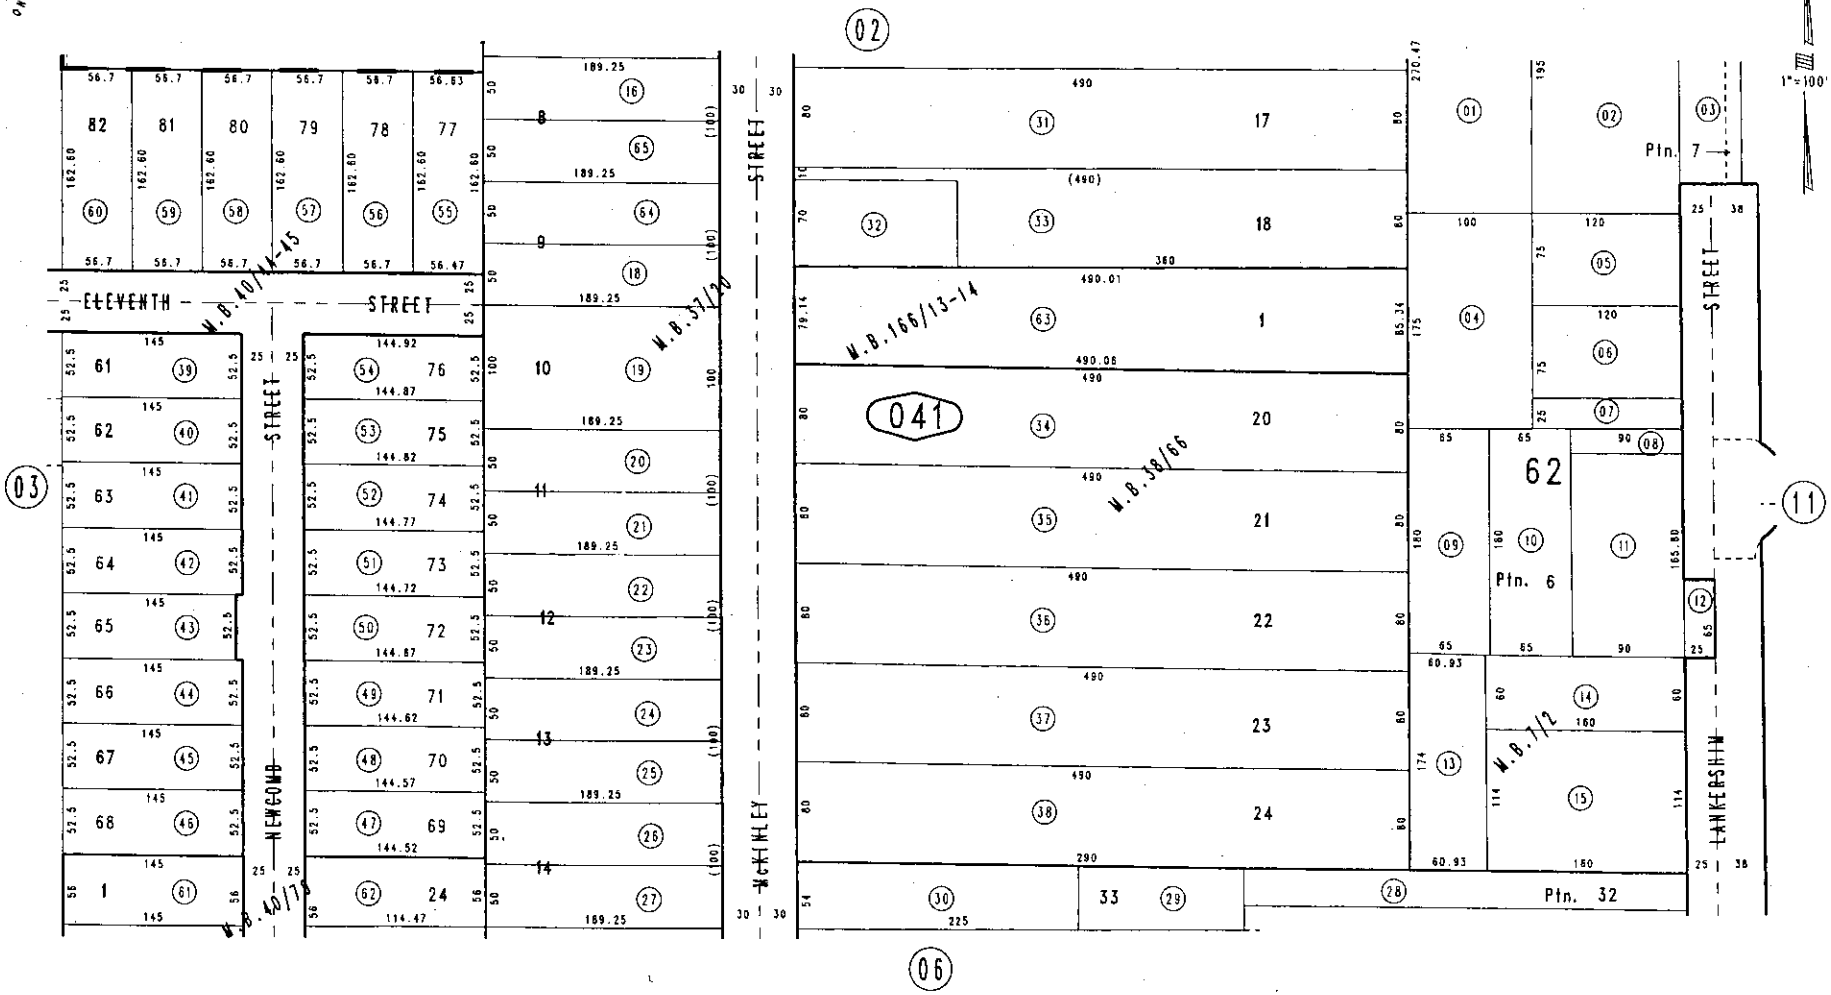

Tract No. 11397, M.B. 166/13-14
Ptn. Tract No. 3001, M.B. 40/79
Ptn. Tract No. 2890, M.B. 40/44-45
Ptn. Tract No. 2782, Colby Acres, M.B. 38/66
Ptn. Tract No. 2614, McKinley Tract, M.B. 37/20

Ptn. N.W.1/4, Sec. 6
T.1S., R.3W.

Assessor's Map
Book 1192 Page 04
San Bernardino County

REVISED
4-24-97 AL
8-06-03 CW

APRIL 1997