THIS MAP IS FOR THE PURPOSE OF AD VALOREM TAXATION ONLY.

COUNTY OF SAN BERNARDINO 1853

N.1/2, N.W.1/4, Sec. 29, T.4 N., R.7 W., S.B.M.

Snowline Joint Unified 3036 - 03
Tax Rate Area
101014

1"=200'

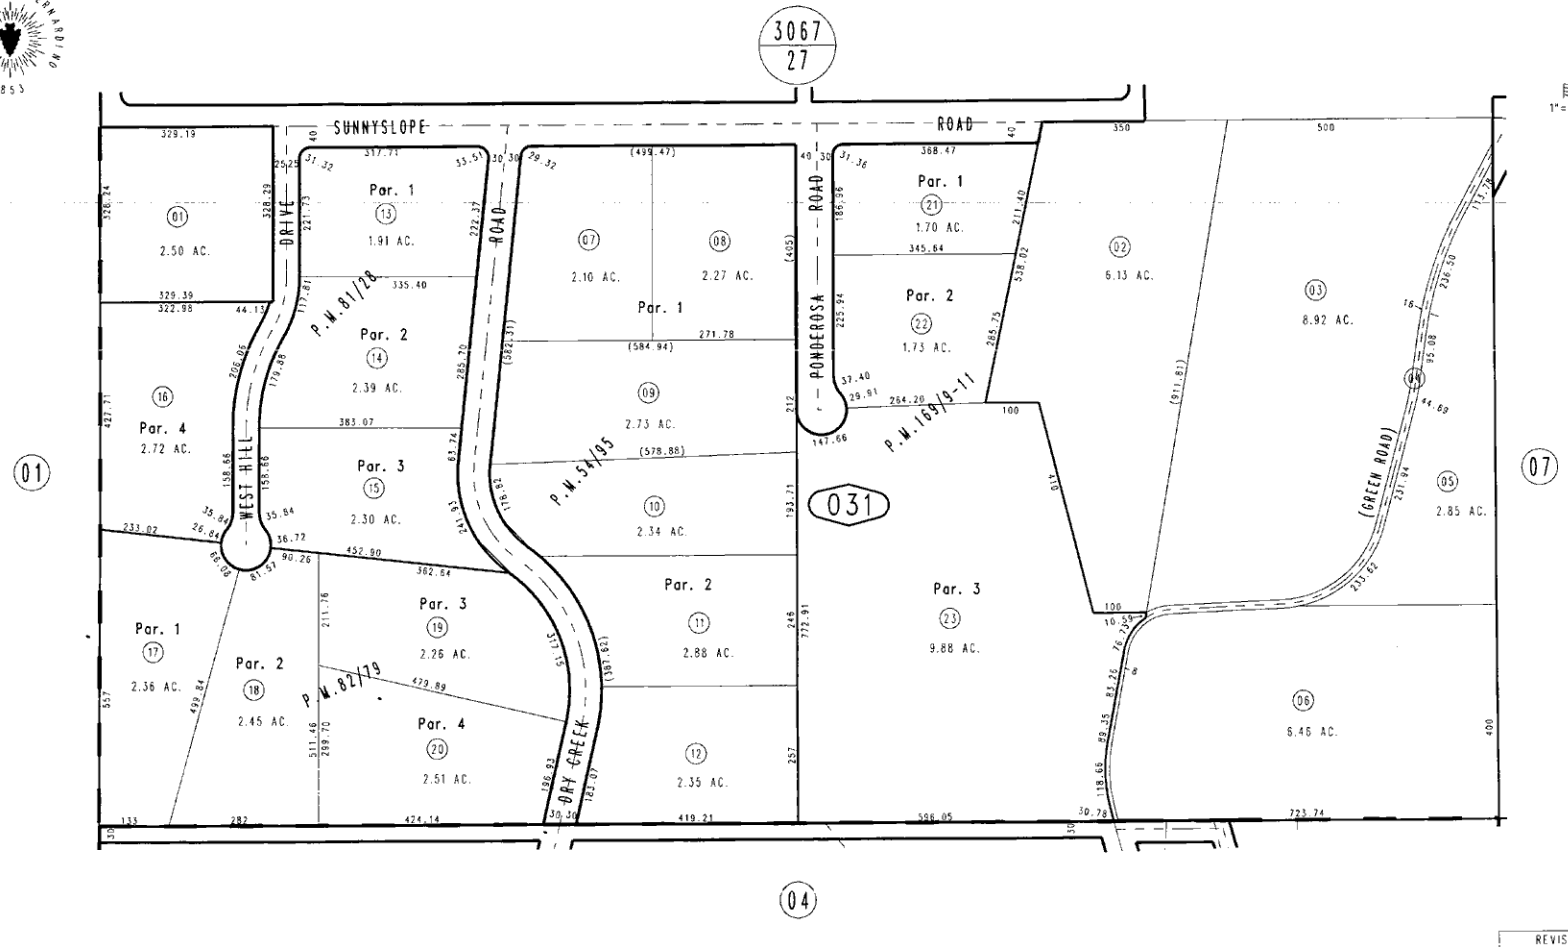

Pln. Parcel Map No. 5742, P.M. 54/95
Parcel Map No. 7751, P.M. 81/28
Parcel Map No. 8066, P.M. 82/79
Parcel Map No. 13822, P.M. 169/9-11

Pln. N.W.1/4, Sec. 29
T.4 N., R.7 W.

Assessor's Map
Book 3036 Page 03
San Bernardino County

REVISED
02/05/96 PE

Feb. 1996