THIS MAP IS FOR THE PURPOSE OF AD VALOREM TAXATION ONLY.

COUNTY OF SAN BERNARDINO 1853

Ptn. E.1/2, S.E.1/4 Fract'l Sec. 5, T.4 N., R.7 W., S.B.M.

Snowline Joint Unif.
Tax Rate Area
101014

3068 - 15

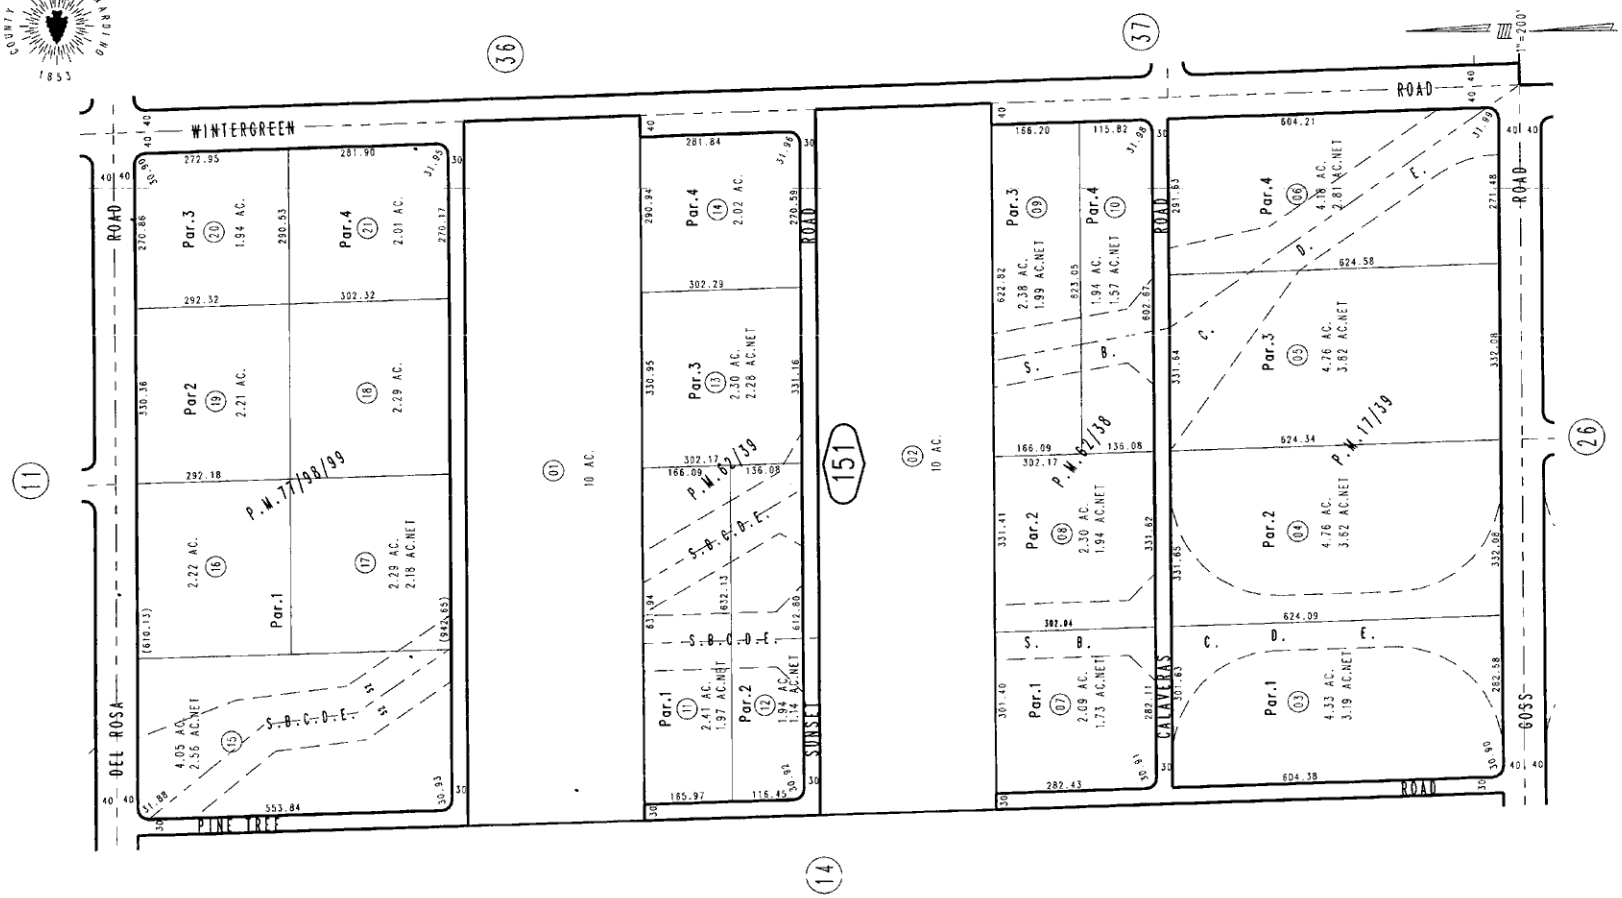

Parcel Map No. 7036, P.M. 77/98,99
Parcel Map No. 6427, P.M. 62/39
Parcel Map No. 6428, P.M. 62/38
Parcel Map No. 1916, P.M. 17/39

Ptn. S.E.1/4, Sec. 5
T.4 N., R.7 W.

Assessor's Map
Book 3068 Page 15
San Bernardino County

REVISED
06/27/94 PE

June1994