THIS MAP IS FOR THE PURPOSE OF AD VALOREM TAXATION ONLY.

COUNTY OF SAN BERNARDINO 1853

S.1/2, N.E.1/4, Sec. 8, T.4 N., R.6 W., S.B.M.

Snowline Joint Unified 3069 - 60
Tax Rate Area
101010

1"=200'

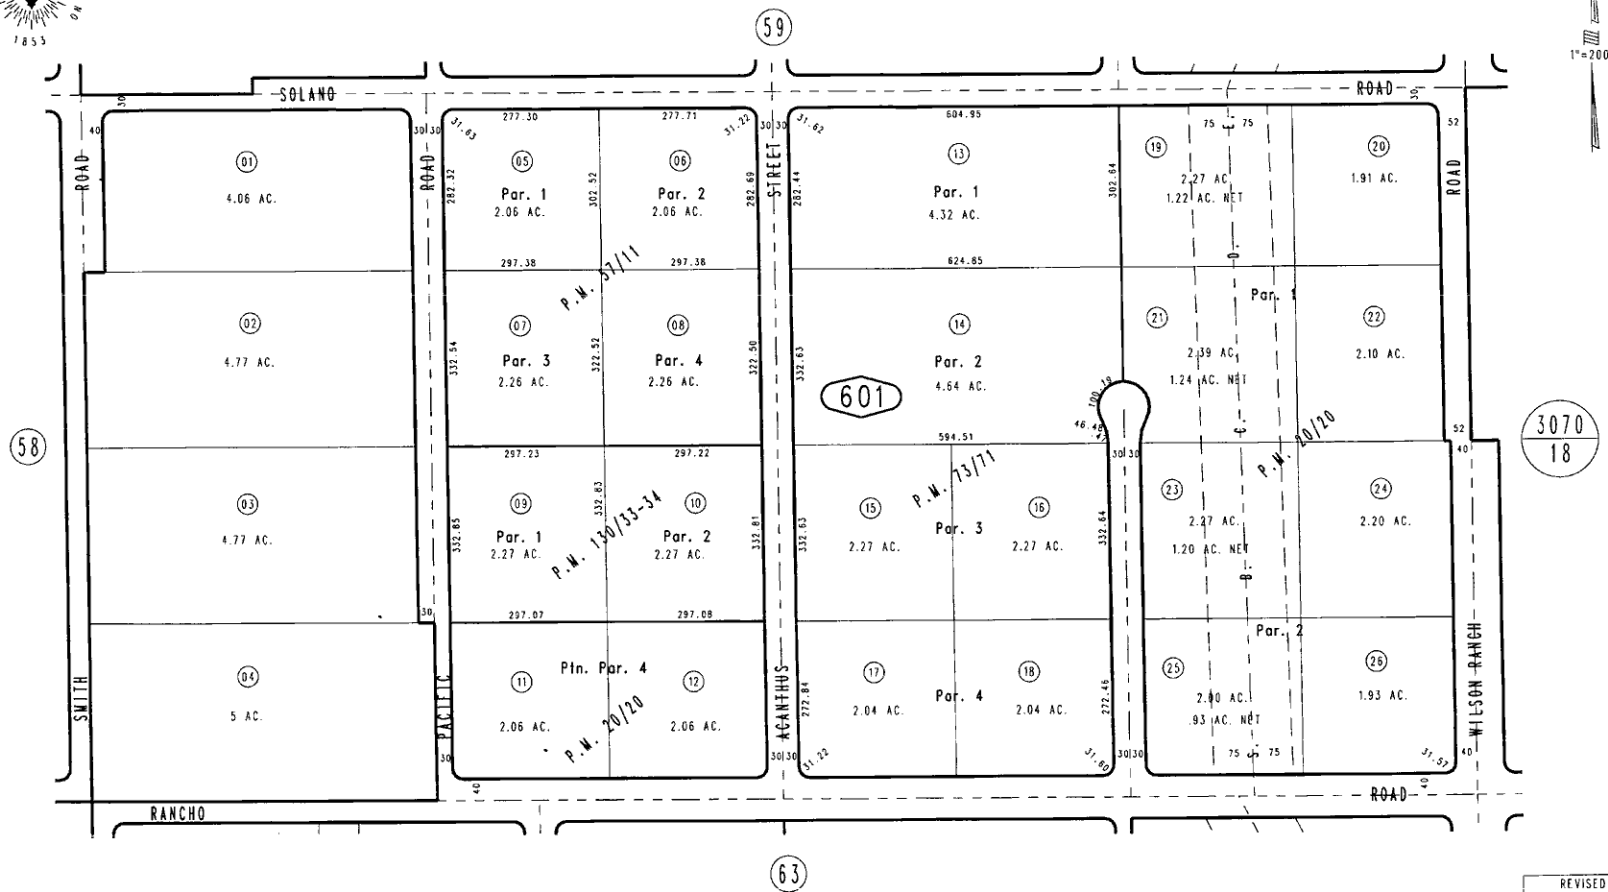

Parcel Map No. 11445, P.M. 130/33-34
Parcel Map No. 7317, P.M. 73/71
Parcel Map No. 6192, P.M. 57/11
Ptn. Parcel Map No. 2224, P.M. 20/20

Ptn. N.E. 1/4, Sec. 8
T.4 N., R.6 W.

Assessor's Map
Book 3069 Page 60
San Bernardino County

REVISED
08/25/93 BLB

AUG. 1993